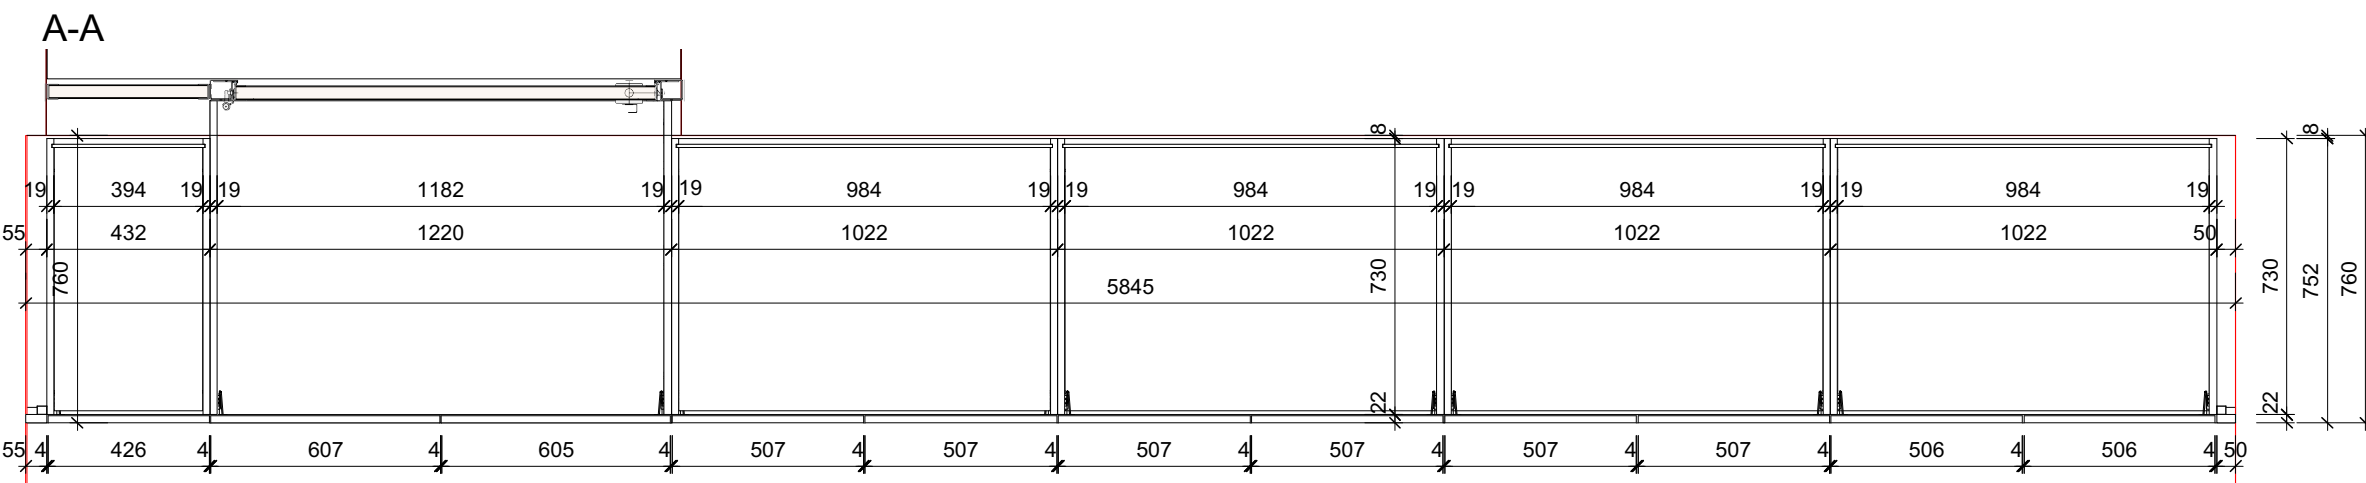
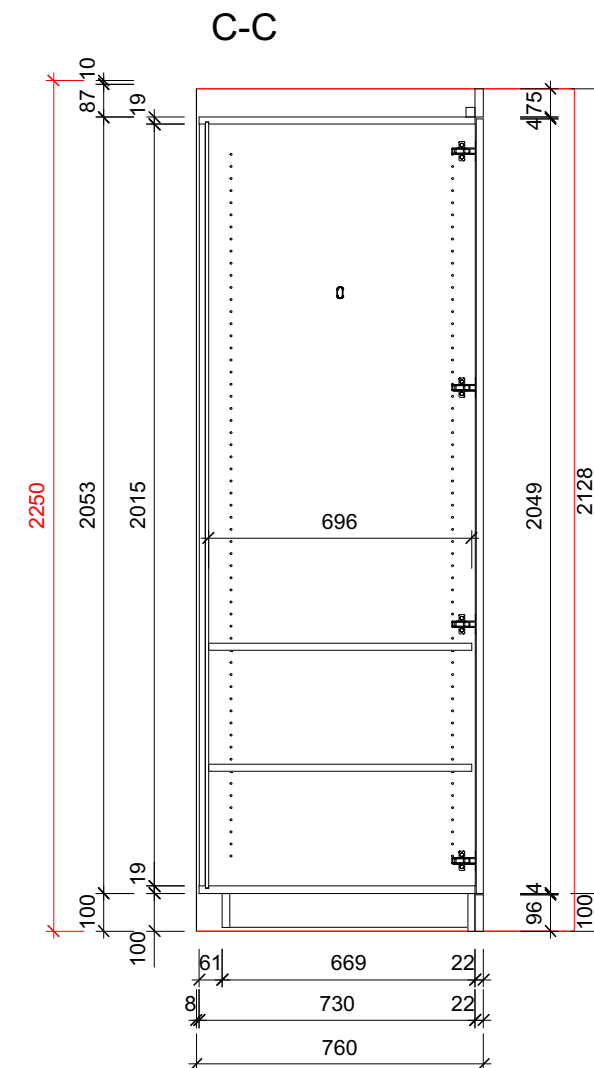
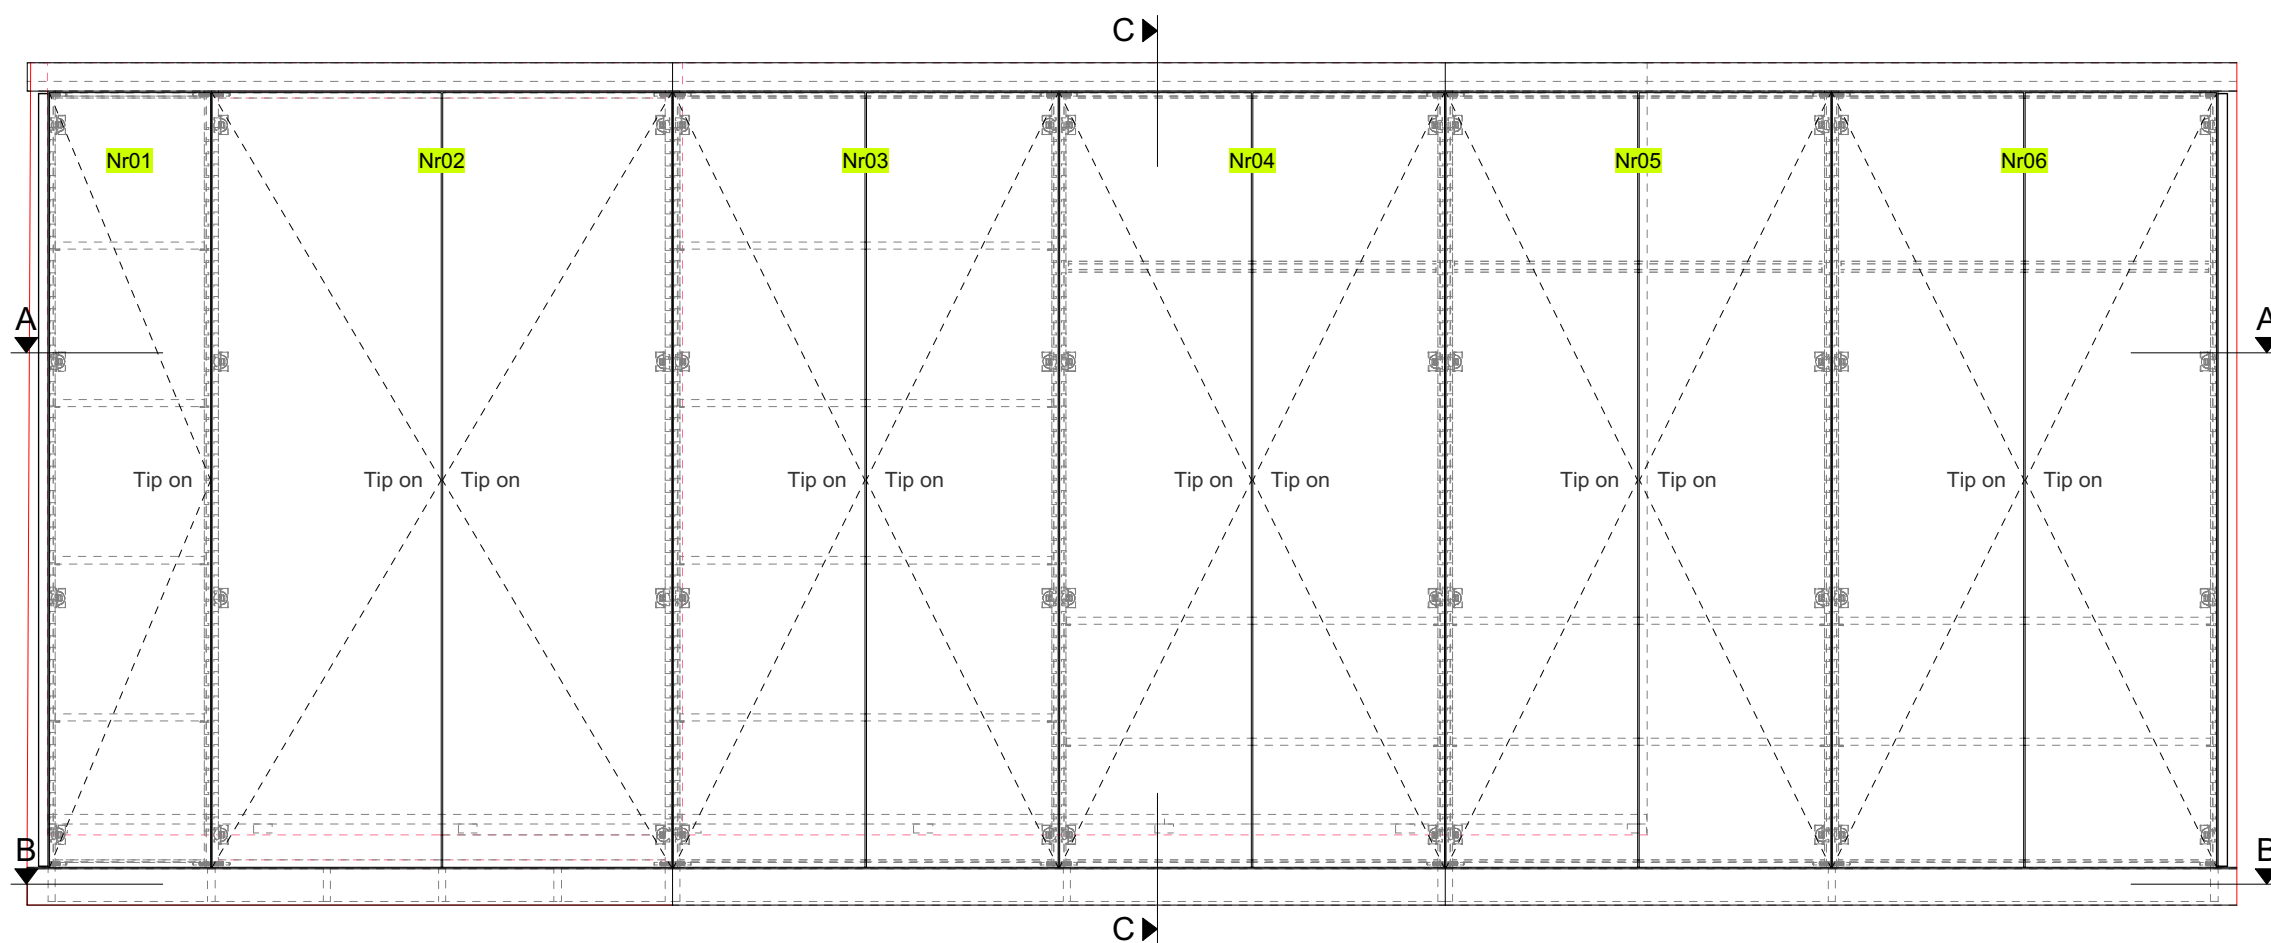


Kellerschrank vor Metalltüre
11-Teilig Front und Sichtseiten in Span beschichtet K 101 PE

Material
Fronten, Sichtteile: Span besch. K 101 PE 19mm
Schrank innen: Span besch. K 101 PE, 1mm ABS-kanten

Beschläge
Topfband: Blum ClipTop mit tip on







Flumroc Bodenplatte 20mm | Art. Nr. 34.230.042 | 1 Pack á 16 Stk.
Gutex Thermoflex 40mm | Art. Nr. I100305 | 1 Pack á 14 Stk.

Riedhof 1, 6404 Greppen			
Kellerschrank vor Metalltüre		Auftrag Nr: 220027-02.07	
Zuschnitt	 ZEHNDER HOLZ&DESIGN copyright by zehnder ag		Format: 823.0/288.5
CNC			Gez: MK
Bankraum			Datz: 3.10.22 Tel: 041 855 43 63 Mail: info@zeh.ch www.zeh.ch